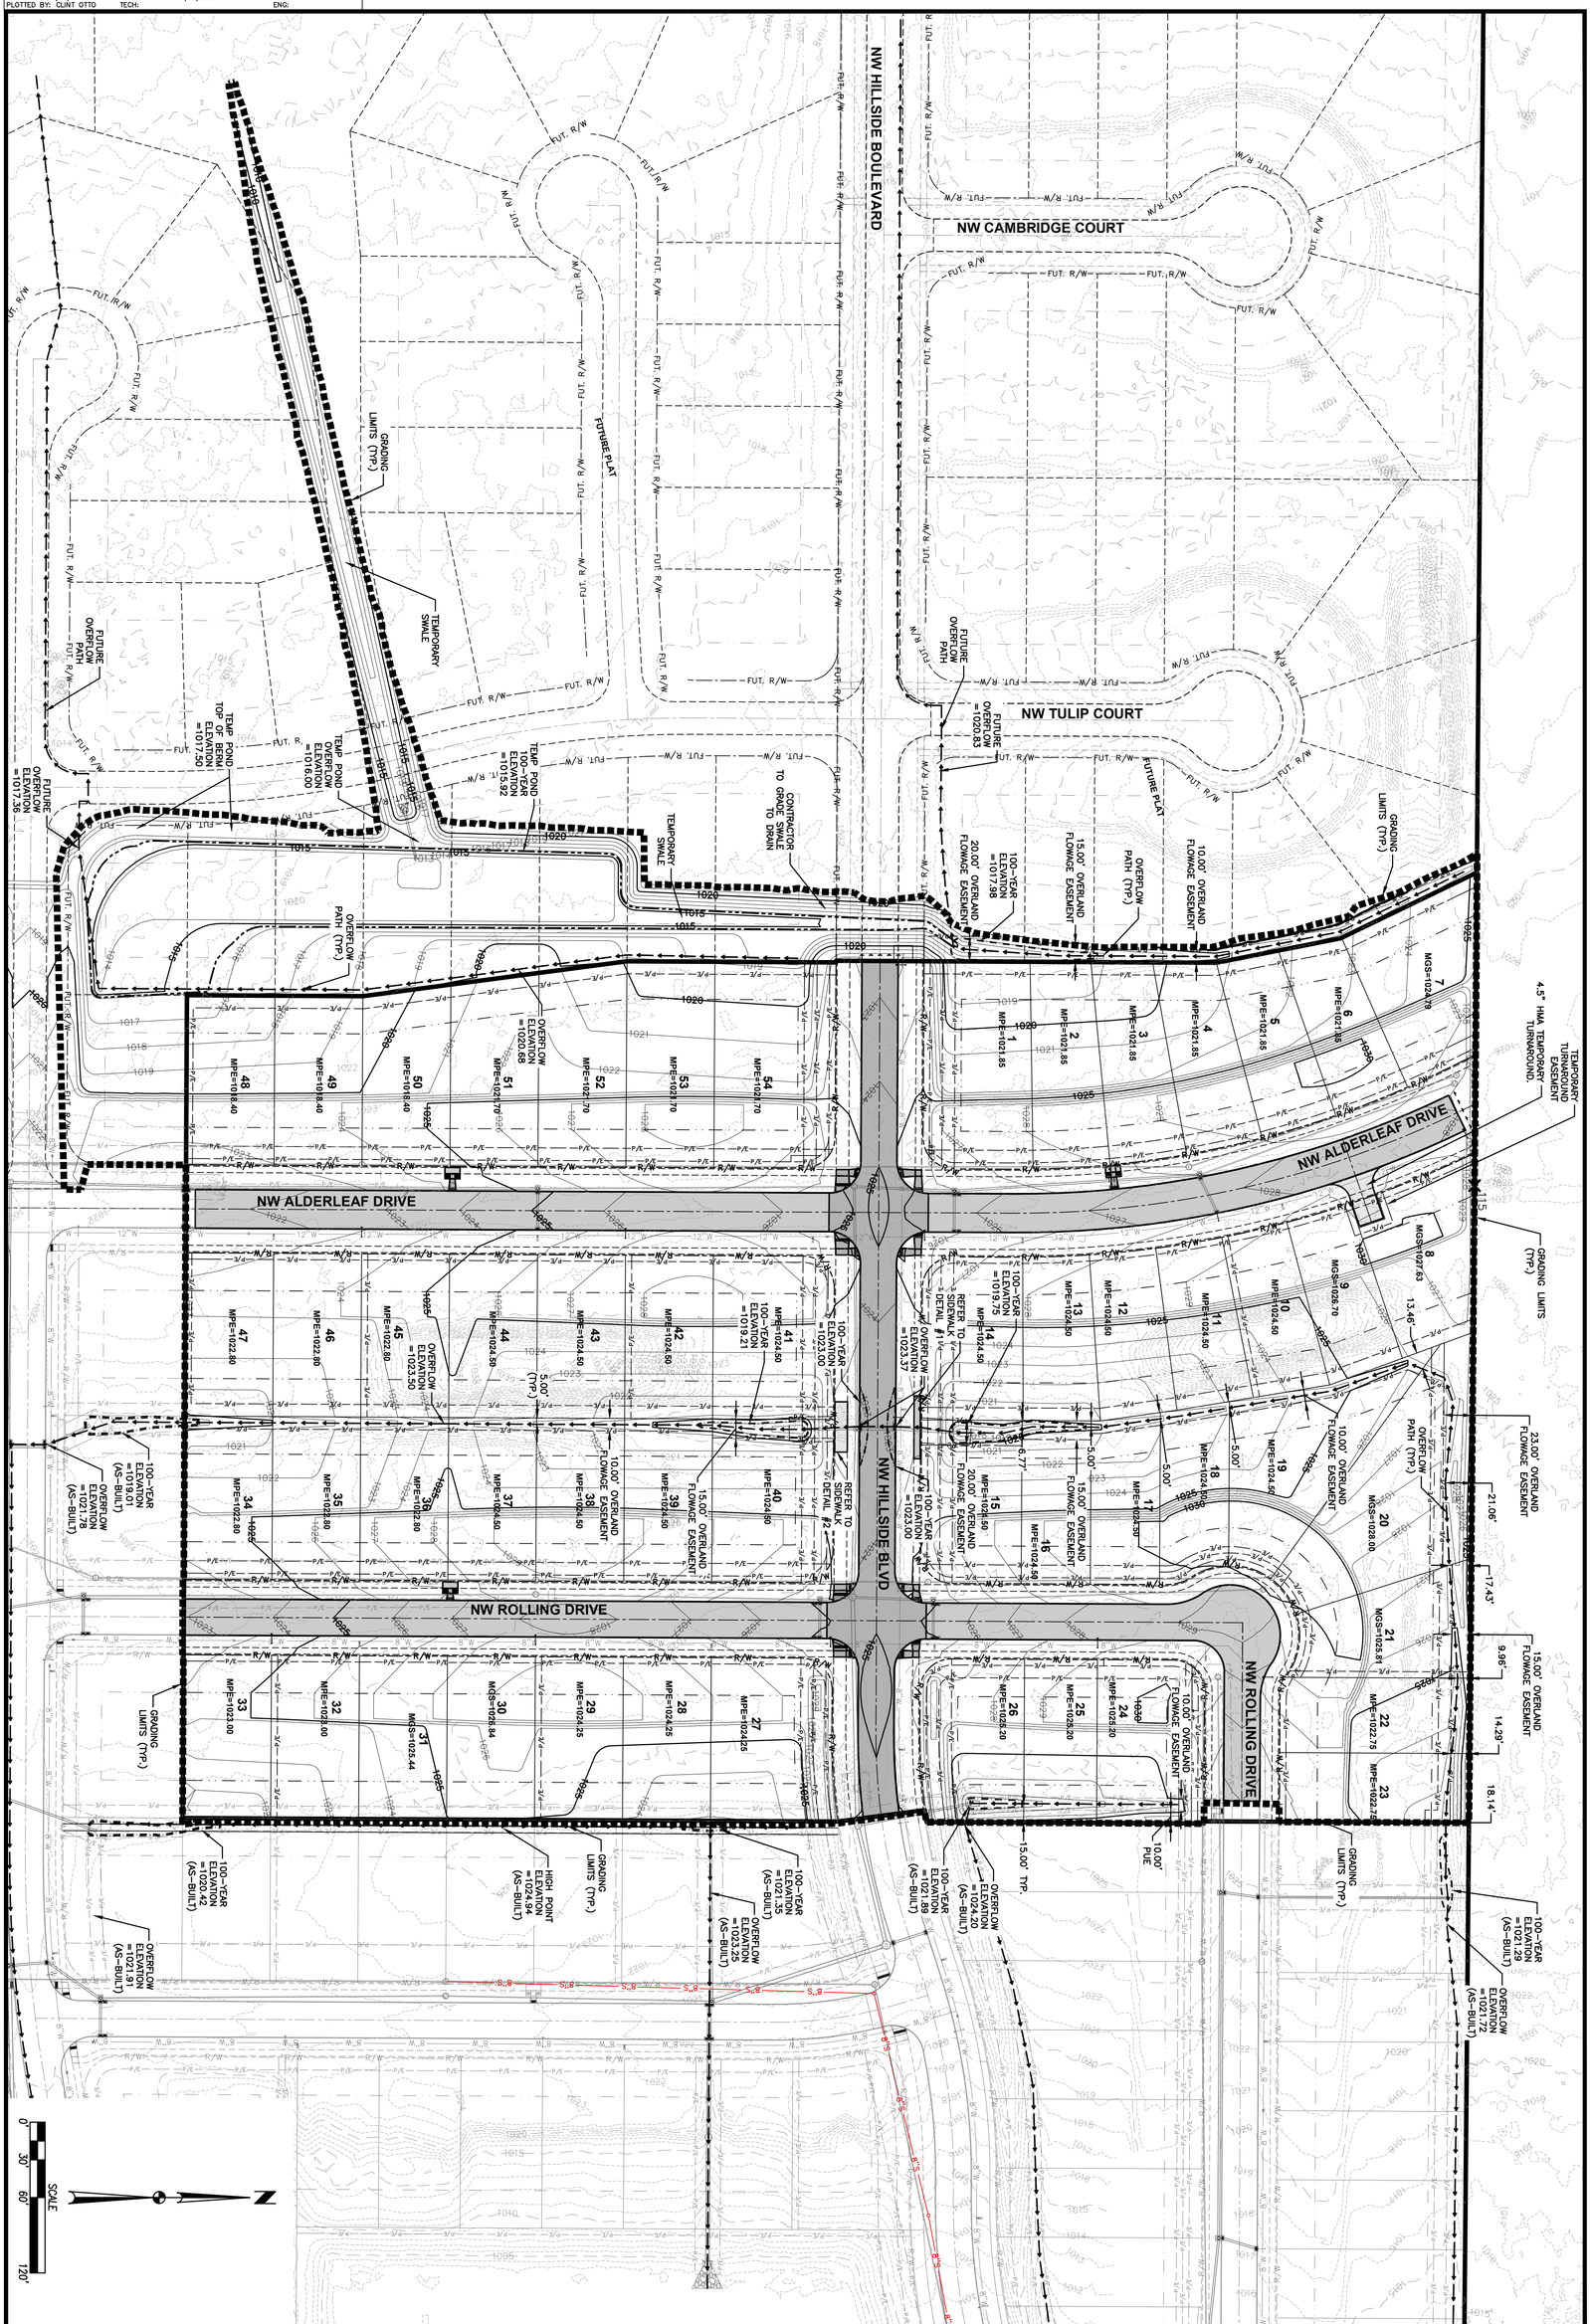


FOX VALLEY PLAT 2

GRADING PLAN

WAUKEE, IOWA

CIVIL DESIGN ADVANTAGE

4121 NW URBANDALE DRIVE
URBANDALE, IOWA 50322
PHONE: (515) 369-4400 FAX: (515) 369-4410

ENGINEER: JMM | TECH: CWO

REVISIONS	DATE
PREPARED	11/11/2026

1 / 1 — 2011.617